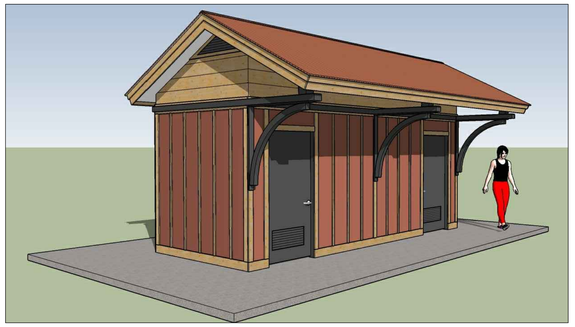

SKETCH - FRONT
NO SCALE

REAR ELEVATION
SCALE: 1/4"=1'-0"

SKETCH - REAR
NO SCALE

INTERIOR FINISH - CEILING/WALLS
SCALE: 1/4"=1'-0"

LEFT ELEVATION
SCALE: 1/4"=1'-0"

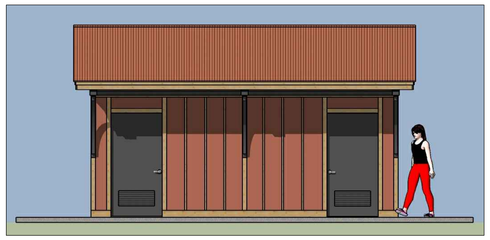

FRONT ELEVATION
SCALE: 1/4"=1'-0"

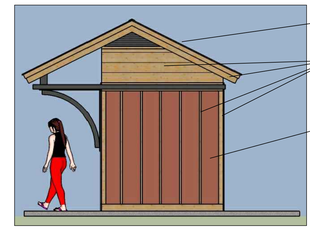

RIGHT ELEVATION
SCALE: 1/4"=1'-0"

- Weathered, Corrugated Metal Roof
- Weathered, Rough Sawn Oak Fascia, Siding and Trim
- Painted Exterior Plywood over Concrete Shell
- Painted Concrete Interior Walls and Ceiling
- Concrete Floor
- Painted Metal Doors w/ Louvered Vents
- Glass Block Look Windows

INTERIOR FINISH W/ S.S. FIXTURES
SCALE: 1/4"=1'-0"

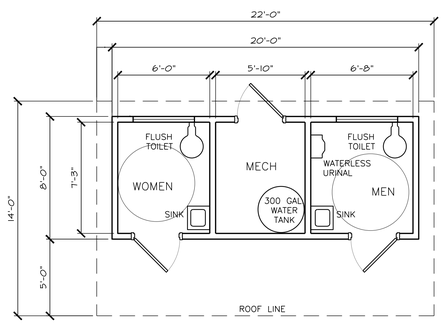

FLOOR PLAN
SCALE: 1/4"=1'-0"

Restroom Options:
- Rain Harvesting System to replenish flush water
- Stainless Steel Fixtures
- Sewage Level Alarm System

CHINA FIXTURES
SCALE: 1/4"=1'-0"

FLUSH VAULT RESTROOM BUILDING

CUSTOMIZED,PREMANUFACTURED RESTROOM

MAIN SHELTER SKETCH
NO SCALE

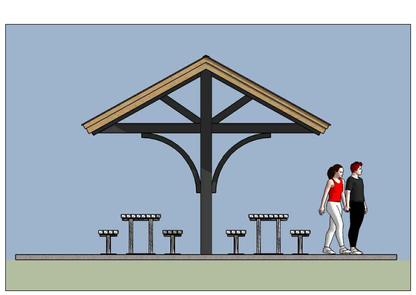

RIGHT ELEVATION
SCALE: 1/4"=1'-0"

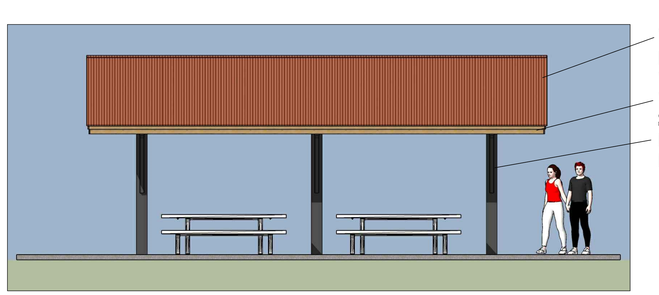

FRONT ELEVATION
SCALE: 1/4"=1'-0"

- Weathered, Corrugated Metal Roof w/ T&G Wood Ceiling
- Weathered, Rough Sawn Oak Fascia
- Powder Coated Steel Framing

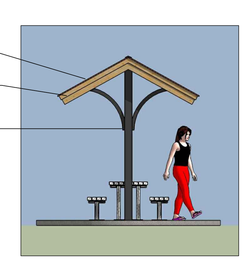

RIGHT ELEVATION
SCALE: 1/4"=1'-0"

FRONT ELEVATION
SCALE: 1/4"=1'-0"

MINI SHELTER SKETCH
NO SCALE

16'X28' MAIN SHELTER

CUSTOMIZED,PREMANUFACTURED SHELTER

9'X9' MINI SHELTER

CUSTOMIZED,PREMANUFACTURED SHELTER

terraspec
LAND PLANNING
RECREATION PLANNING AND DESIGN
LANDSCAPE ARCHITECTURE
5030 GRIFFIN ROAD
ST. LOUIS, MO 63128
(314)984-8211 FAX(314)843-1718

Al Foster Trail Head Park
Grand Ave & 3rd St.
Wildwood, Missouri

OWNER
City of Wildwood
16860 Main Street
Wildwood, MO
63040
Ph: 636-458-0440

SHEET TITLE
CUSTOMIZED PREMANUFACTURED RESTROOM AND SHELTERS

JOB NUMBER
10015

DATE 06/30/15 DRAWN BY DWD

REVISION
- -

SHEET NUMBER
SDP-3