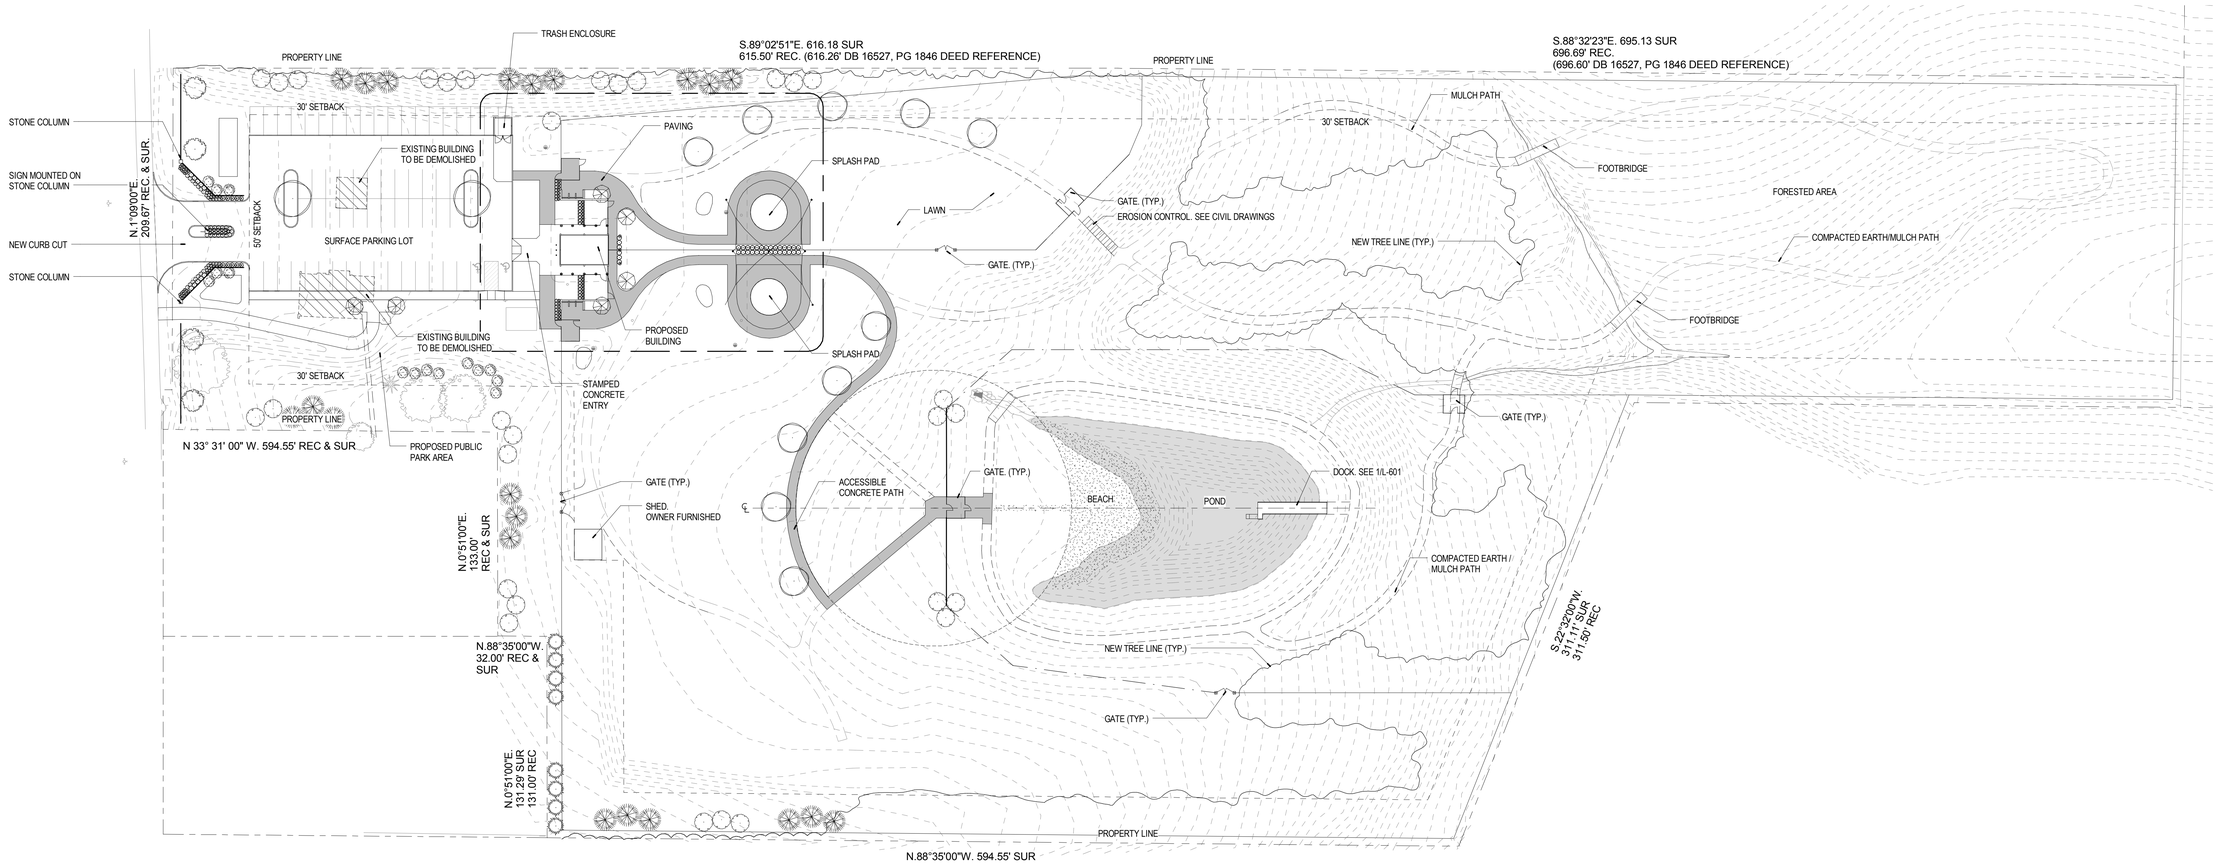

SITE DEVELOPMENT PLAN

ARCTURIS
together we create

PROJECT NAME/ NUMBER: HAPPY HOUNDS PLAYGROUND/14-2287.00
ISSUE DATE: 05/04/14
CONTACT: CHRISSY HILL ROGERS (314) 206-7157
SCALE:

0' 40' 80' 160'

CONCEPT SITE DEVELOPMENT PLAN

HAPPY HOUNDS, LLC
2448 POND ROAD
WILDWOOD, MO 63040
T (314) 750 5392 (CELL)
CONTACT: LAURA VANGERPEN